



Hajj Conference & Exhibition 2026

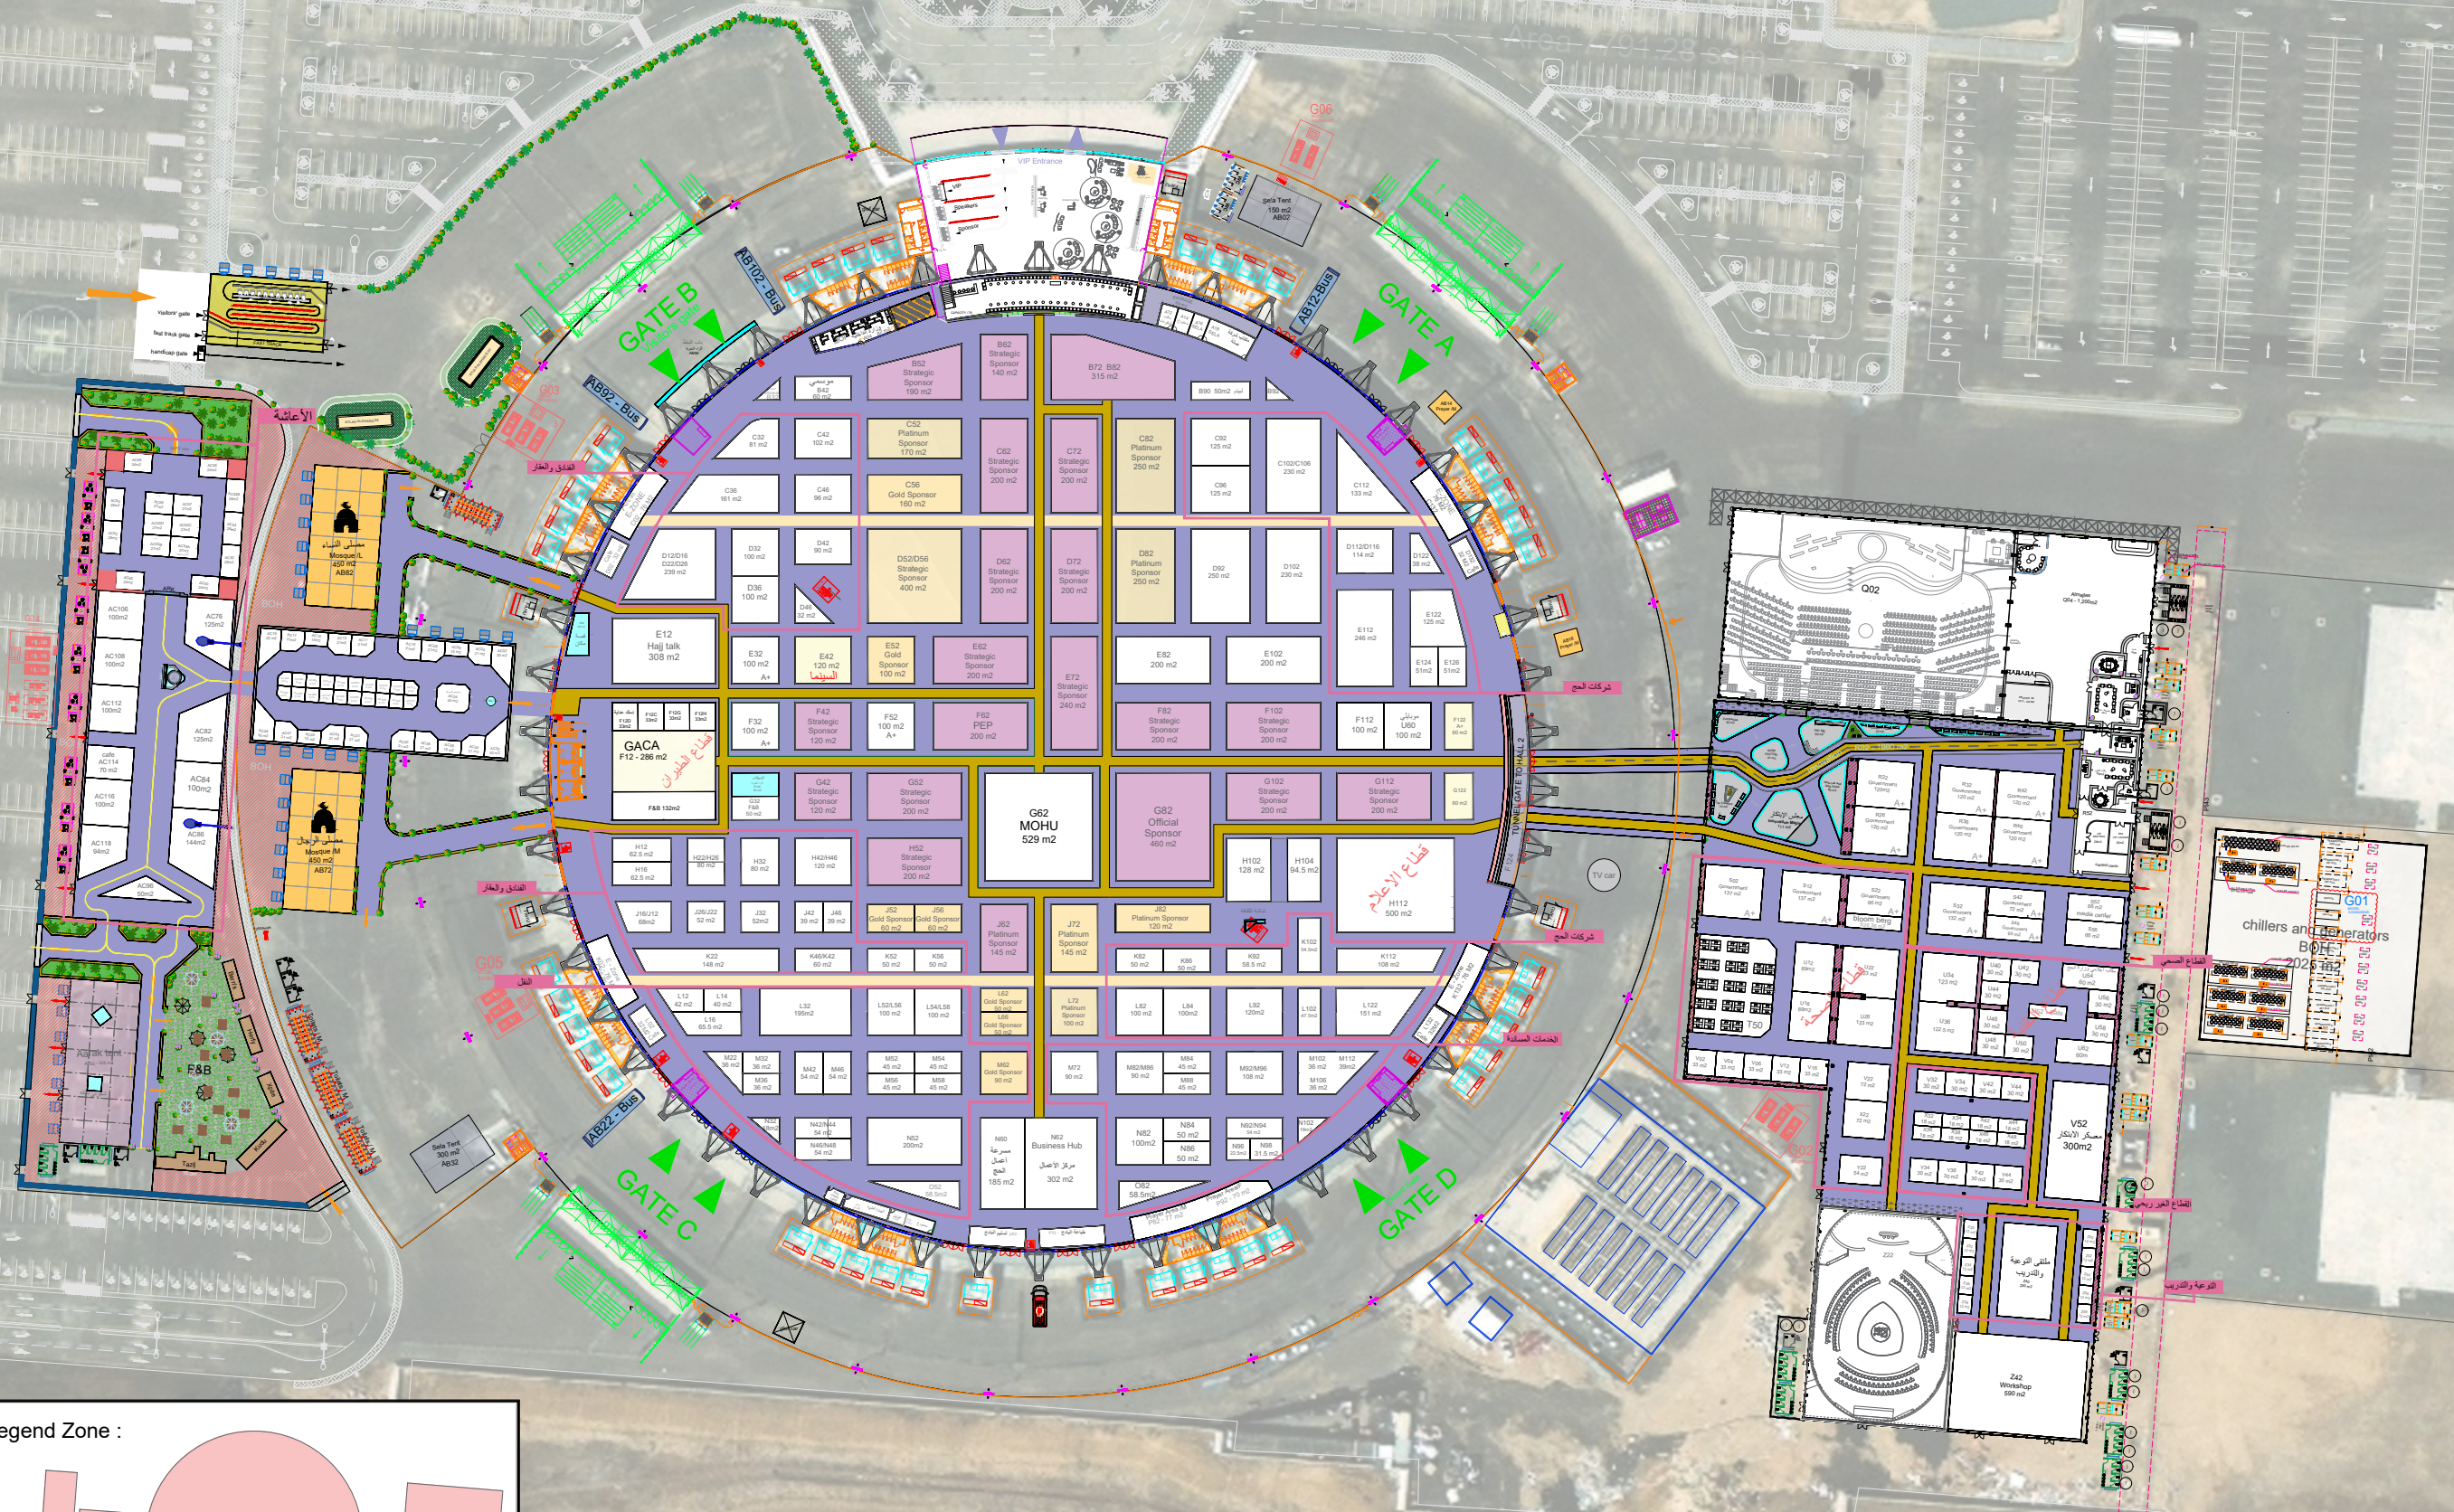

Legend Zone :

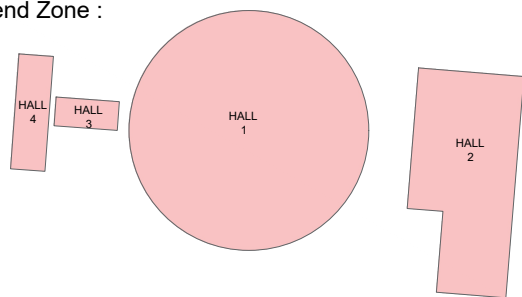

- Note:**
- This drawing is issued by Sela and shall be considered as reference document.
 - This drawing to be developed by the responsible stakeholder, then to be coordinated and reviewed by the consultant.
 - All works shall be developed and comply with consultant technicalities & approved standards.
 - No alterations to this drawing are allowed without Sela approval.
 - This drawing is the basis and reference for any other party who will develop subsequent technical designs.

Note:

LAYOUT REVISION NOTES

Booth Addition: Add a new booth with an area of 28 sqm, assigned code AC54B.

Majlis Relocation: Relocate the Majlis area to be aligned with the Aviation Sector, with an area of 50 sqm, maintaining the existing code E136.

Cinema Allocation: Allocate area E42 for the Cinema.

Area F112 Division: Divide area F112 into two equal sections, each measuring 100 sqm.

Allocate one section to Mobily, with an area of 100 sqm.

Aviation Sector – External Area Revisions: Revise the external areas along the perimeter of the Aviation Sector as follows:
 F12H: 33 sqm.
 F12G: 33 sqm.
 F12C: 33 sqm.
 F12D – NUSUK ENAYA: 33 sqm.

F&B Area: Allocate the remaining area of 132 sqm.

Five Chefs Storage: Allocate a dedicated storage area for Five Chefs near Gate C.

Ambulance Location: Designate a specific location for an ambulance between Gates C and D

REV. NO.	DATE	DESCRIPTION	BY
00	DATE	DES	BY
STATUS	NAME	INITIALS	INITIALS
DESIGNED	Arif Alhamdan	A.A	27-Oct-2026
CHECKED	Amjad Alhussini	A.HO	27-Oct-2026
CLIENT REVIEW			
APPROVED			

Key Plan



SITE NAME Jeddah Supradome	PHASE na	BLOCK CODE na
DRAWING TITLE MP		
DRAWING NO. 1751_HCE_PHINA_ARC_MP_REV45		REV. 45
SCALE FIT TO PAPER		DATE 25-OCT-2026
ISSUED FOR DEVELOPMENT		SHEET NO. 01 OF 01